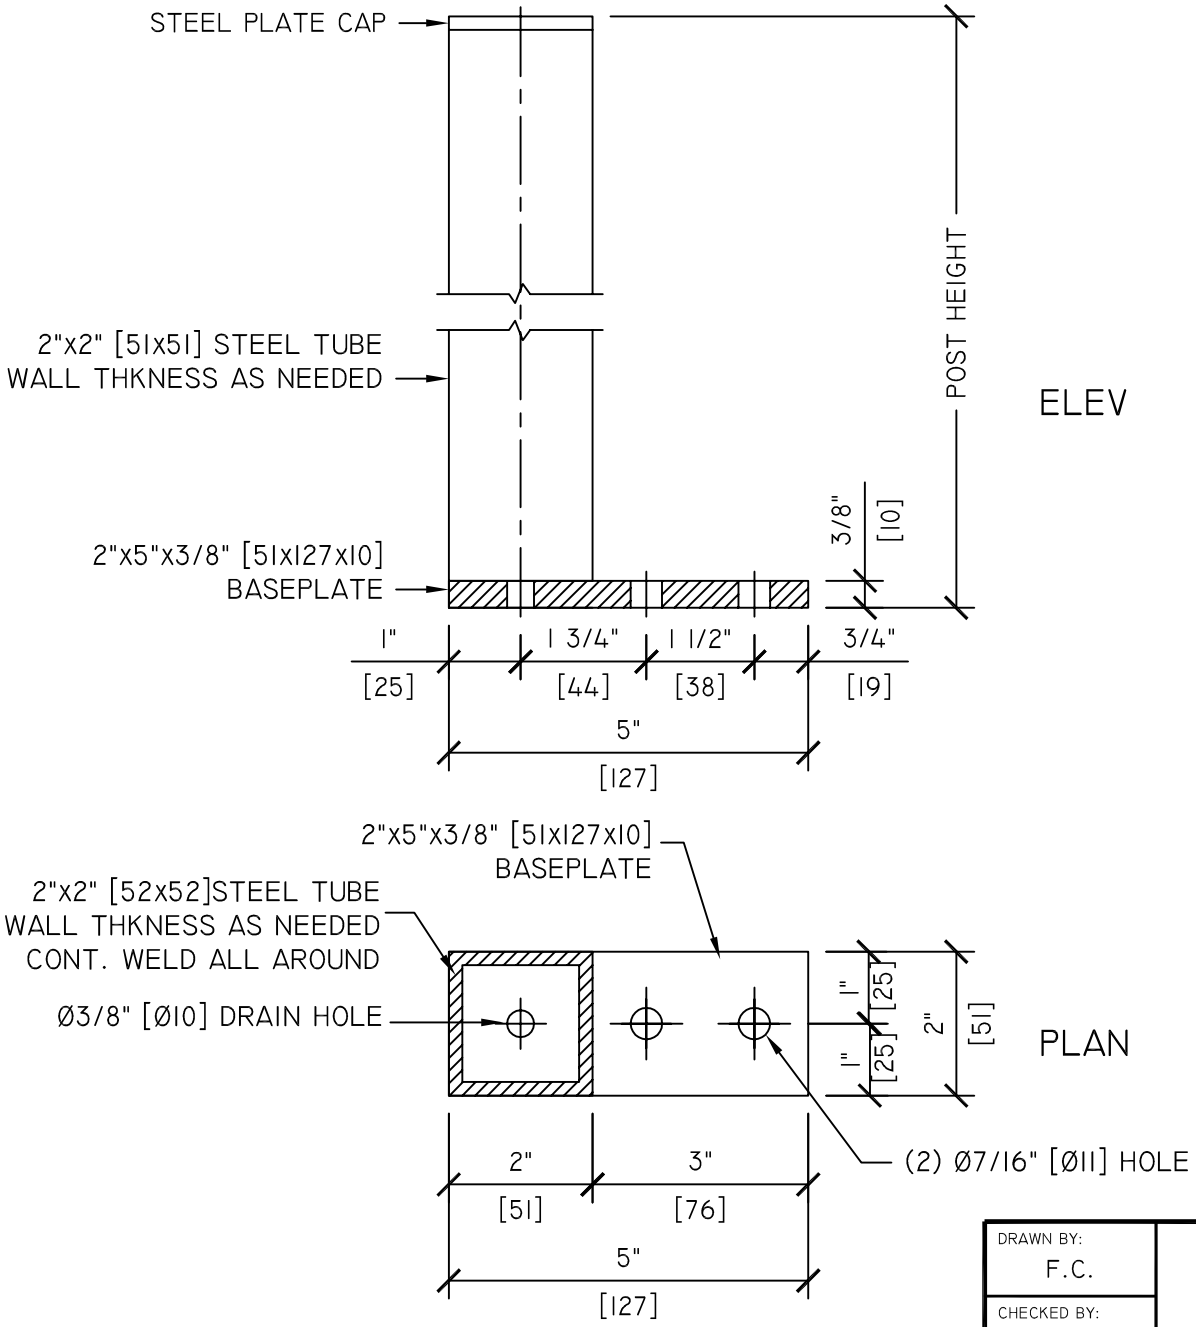

ELEV

PLAN

DRAWN BY: F.C.	metalco®
CHECKED BY: GHS	
SCALE: NTS	TITLE: 2" SQ. STEEL TUBE POST W/ 2" x 5" OFFSET BASEPLATE
DATE: 03.06.02	SHEET NO: D-2POST-4